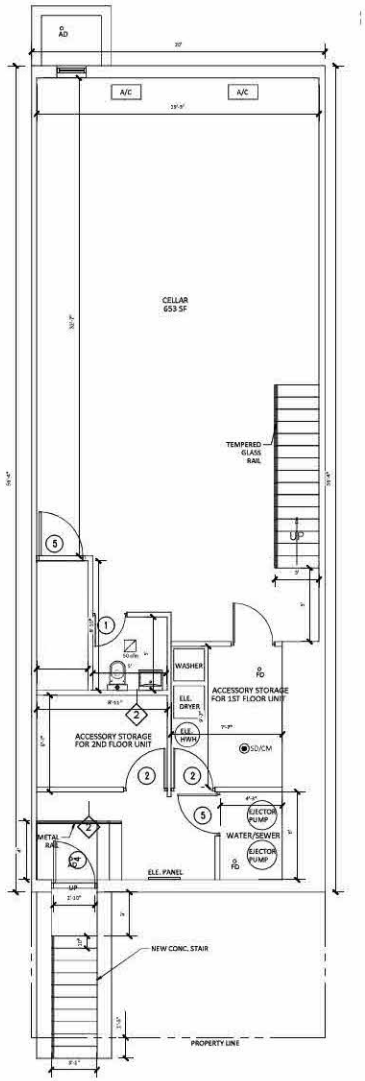

1 PROPOSED CELLAR
SCALE: 1/4" = 1'-0"

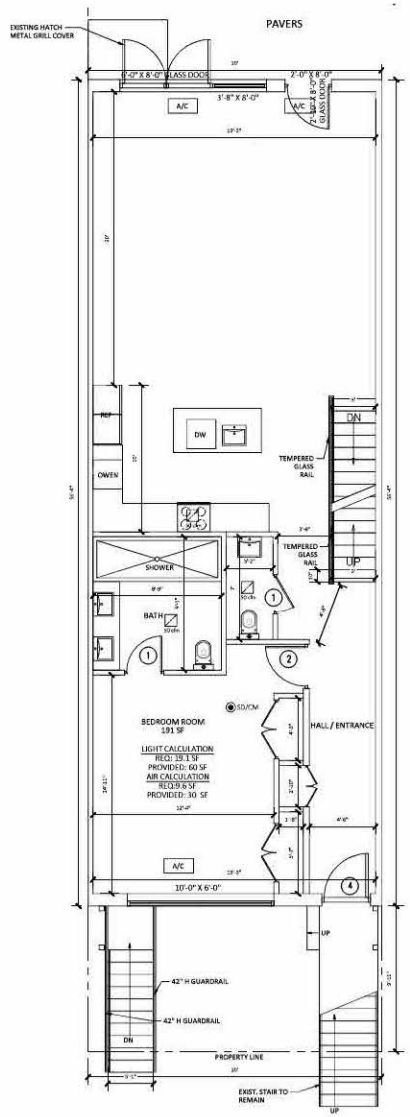

2 PROPOSED BASEMENT
SCALE: 1/4" = 1'-0"

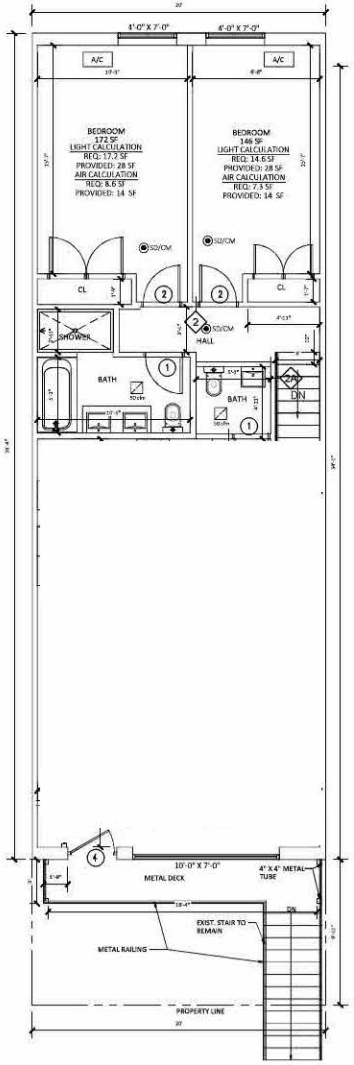

3 PROPOSED FIRST FLOOR
SCALE: 1/4" = 1'-0"

LEGEND :

- EXISTING PARTITIONS TO REMAIN
- NEW INTERIOR PARTITION = 3-5/8" STEEL STUDS @ 16" O.C., (1) LAYER 5/8" THK. GYB ON BOTH SIDES, NON-FIRE RATED AND FURRED WALL.
- NEW PARTITION = 3-5/8" STEEL STUDS @ 16" O.C., (2) LAYERS FC #60 5/8" THK. SHEETROCK ON BOTH SIDES, 2 HR FIRE RATED.
- NEW PARTITION = 5-1/2" 12 GA STEEL STUDS @ 16" O.C., (2) LAYERS FC #60 5/8" THK. SHEETROCK ON BOTH SIDES, 2 HR FIRE RATED.
- W-1 WALL TAG
- SD/CM SMOKE & CARBON MONOXIDE DETECTOR, HARDWIRED W/ BATTERY BACK UP
- NEW EXHAUST FAN AT 50/75/125 CFM
- FD= FLOOR DRAIN, AD=AREA DRAIN, RF=ROOF DRAIN
- EP ELECTRICAL PANEL
- SHUT OFF VALVE
- W/M WATER METER
- T THERMOSTAT
- G/M GAS METER
- E ELECTRIC METER
- F.A.I. FRESH AIR INTAKE
- ACHU1 AIR CONDENSER UNIT (SEE M-100 EQUIPMENT SCHEDULE)
- AF-1 AIR HANDLER DESIGNATION (SEE M-100 EQUIPMENT SCHEDULE)

cavalry associates
823 EAST 15 STREET
BROOKLYN NY 11230
T: 718-865-9350
E: SALES@CAVALRYASSOCIATES.COM

THE ARCHITECT SHALL NOT HAVE CONTROL OR CHARGE OF AND SHALL NOT BE RESPONSIBLE FOR CONSTRUCTION MEANS, METHODS, DEVIATIONS, TECHNIQUES, SEQUENCES OR PROCEDURES, OR FOR SAFETY PRECAUTIONS AND PROGRAMS IN CONNECTIONS WITH THE WORK, FOR THE ACTS OR OMISSIONS OF THE CONTRACTOR, SUBCONTRACTORS OR ANY OTHER PERSONS PERFORMING ANY OF THE WORK, OR FOR THE FAILURE OF THEM TO CARRY OUT THE WORK IN ACCORDANCE WITH THE CONTRACT DOCUMENTS. ALWAYS USE DIMENSIONS AS SHOWN.

ISSUE

REVISIONS

#	DATE	DESCRIPTION
0		INITIAL
1	03.28.2023	OBJECTIONS
2	6.1.2023	objections

PROJECT ADDRESS
134 WEIRFIELD STREET
BROOKLYN NY 11221

BUILDING DATA

BLOCK: 3403	LOT: 16
ZONE: R6	MAP: 17A

JOB NUMBER
B00828559-P6

APPROVAL STAMP
NYC
Zhen Li
APPROVED
Date:

SHEET TITLE
FLOOR PLANS

SEAL & SIGNATURE
STATE OF NEW YORK JAMES CHUN 094545 LICENSED PROFESSIONAL ENGINEER
JAMES CHUN, PE,
NYS LICENSE: 094545

DRAWN BY
JK
CHECKED BY

A-100.04
6 OF 13